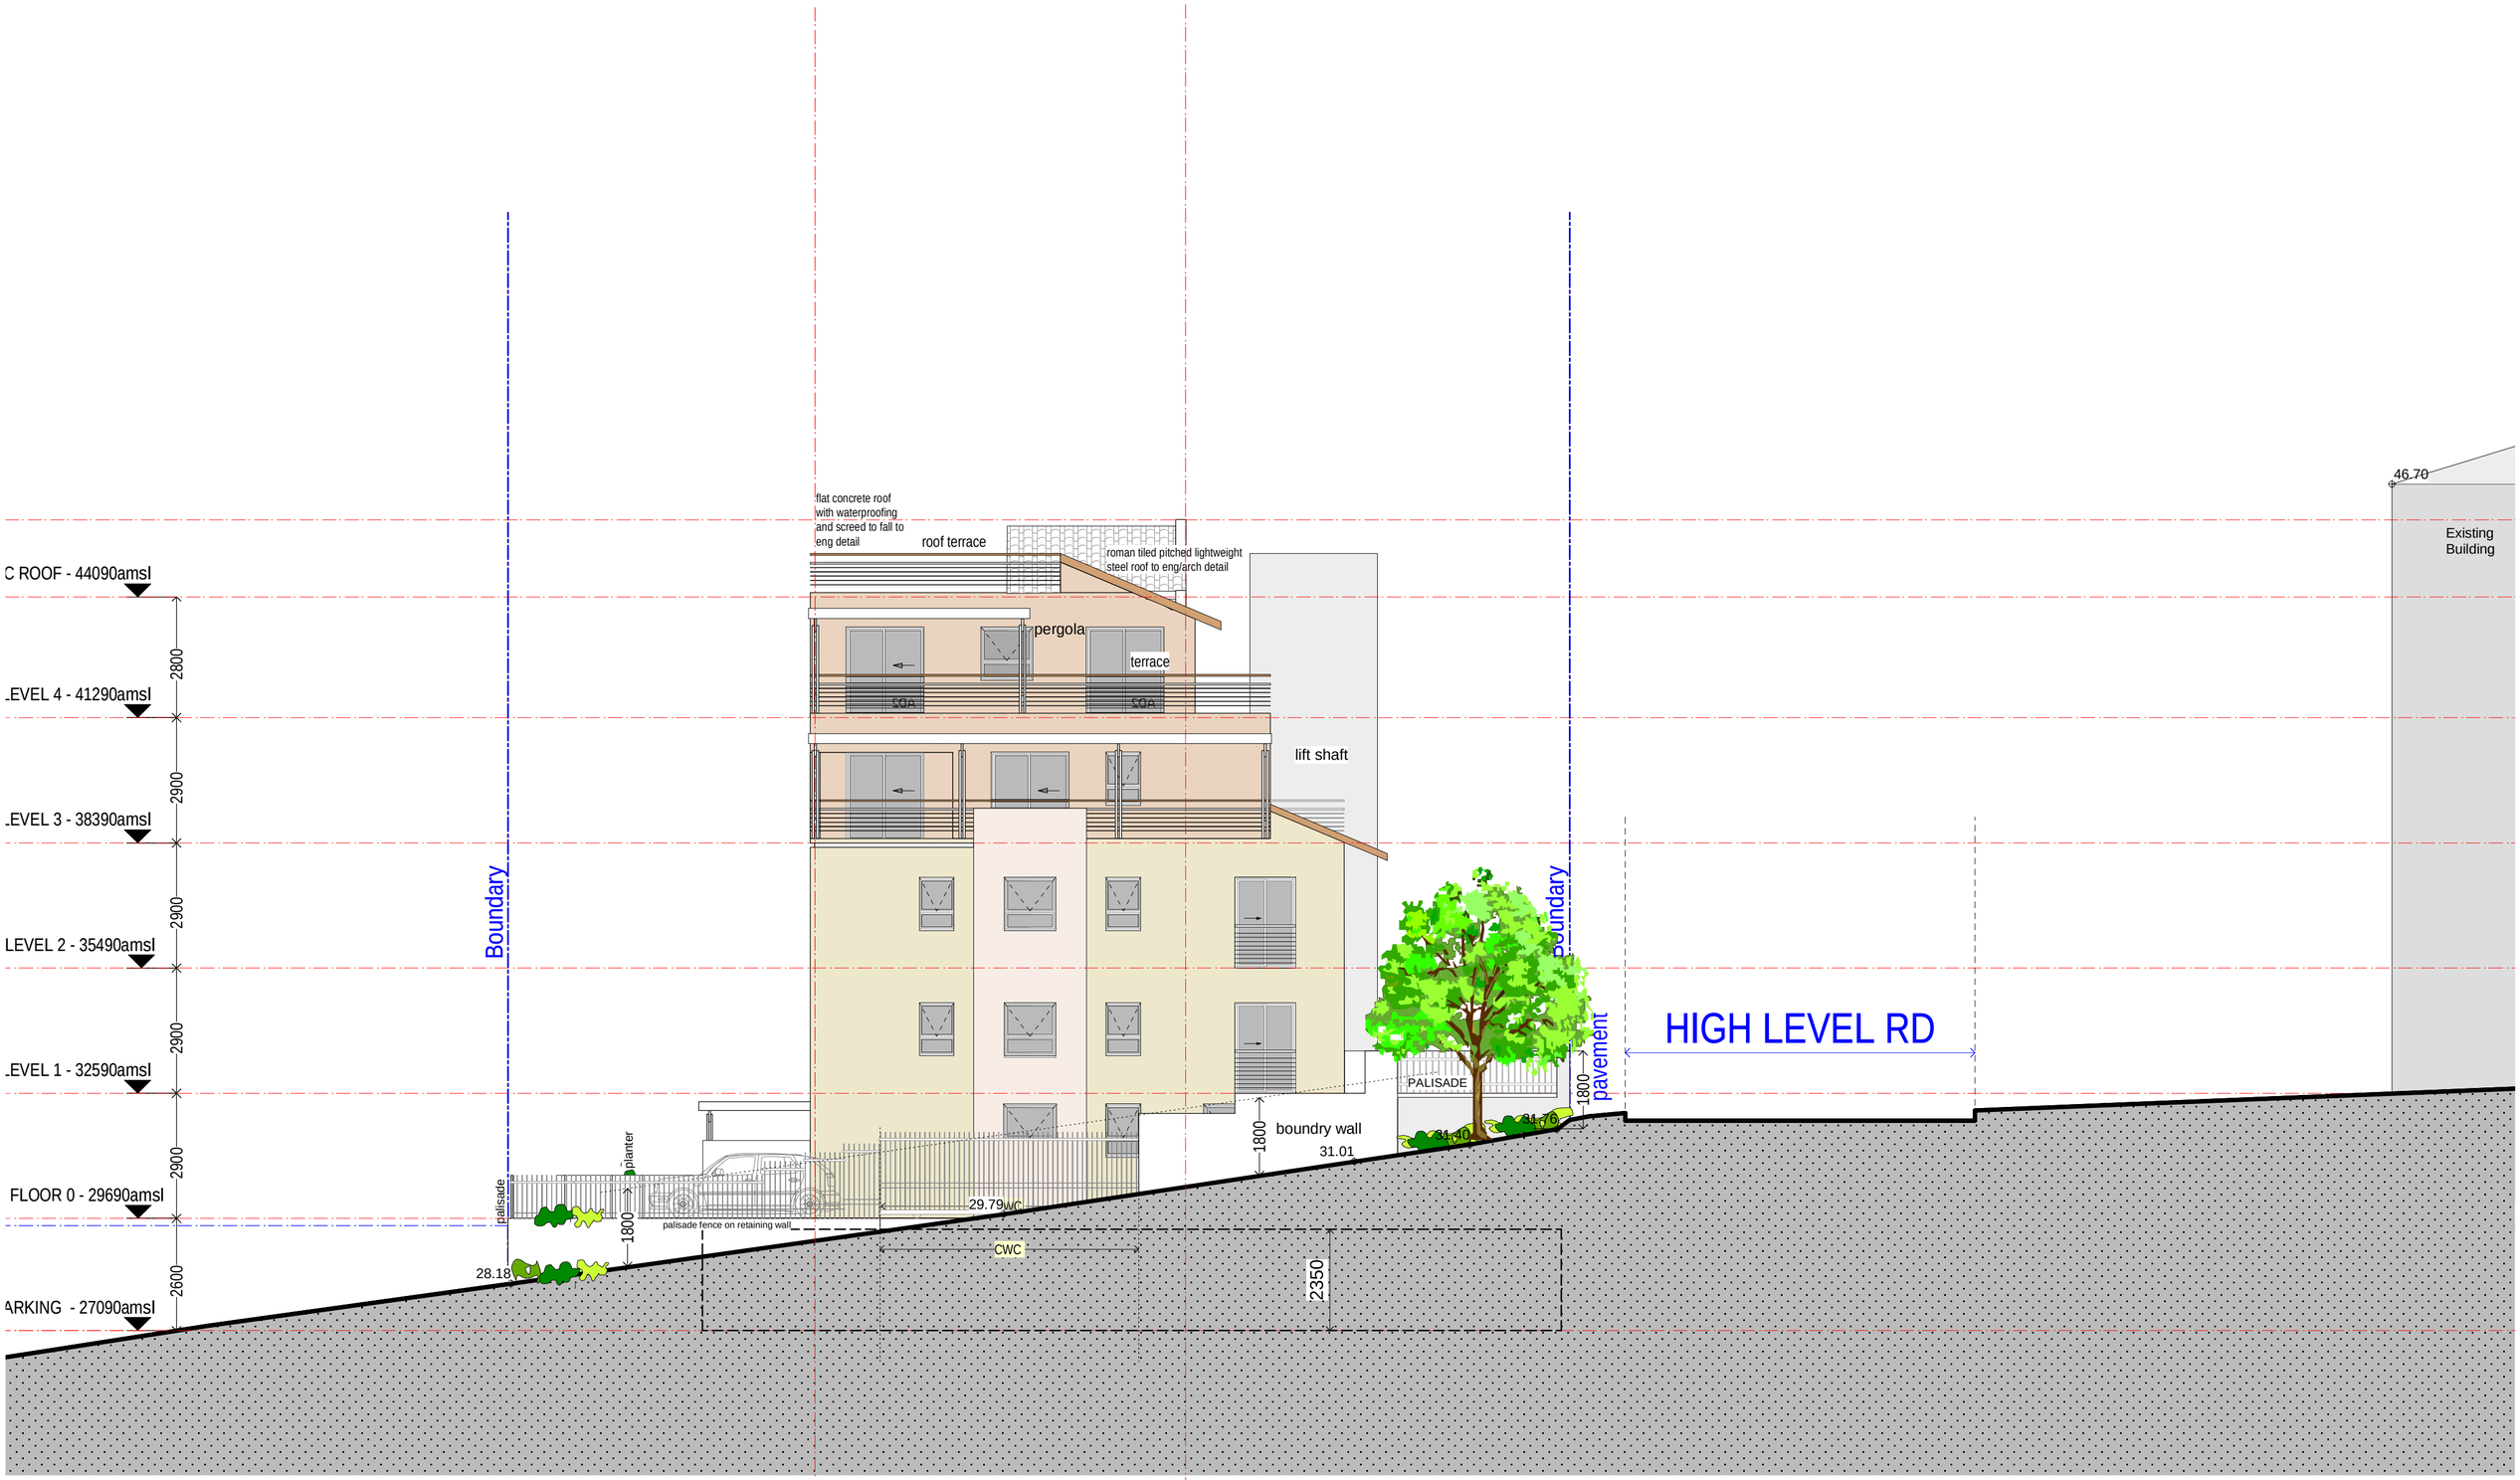

south street elevation 1:100

High Level Terraces, Sea Point, 20 April 2006

0	5	10m

mlb architects
tel +27 21 462 0170 • fax +27 21 462 0179

PDF created with pdfFactory trial version www.pdffactory.com